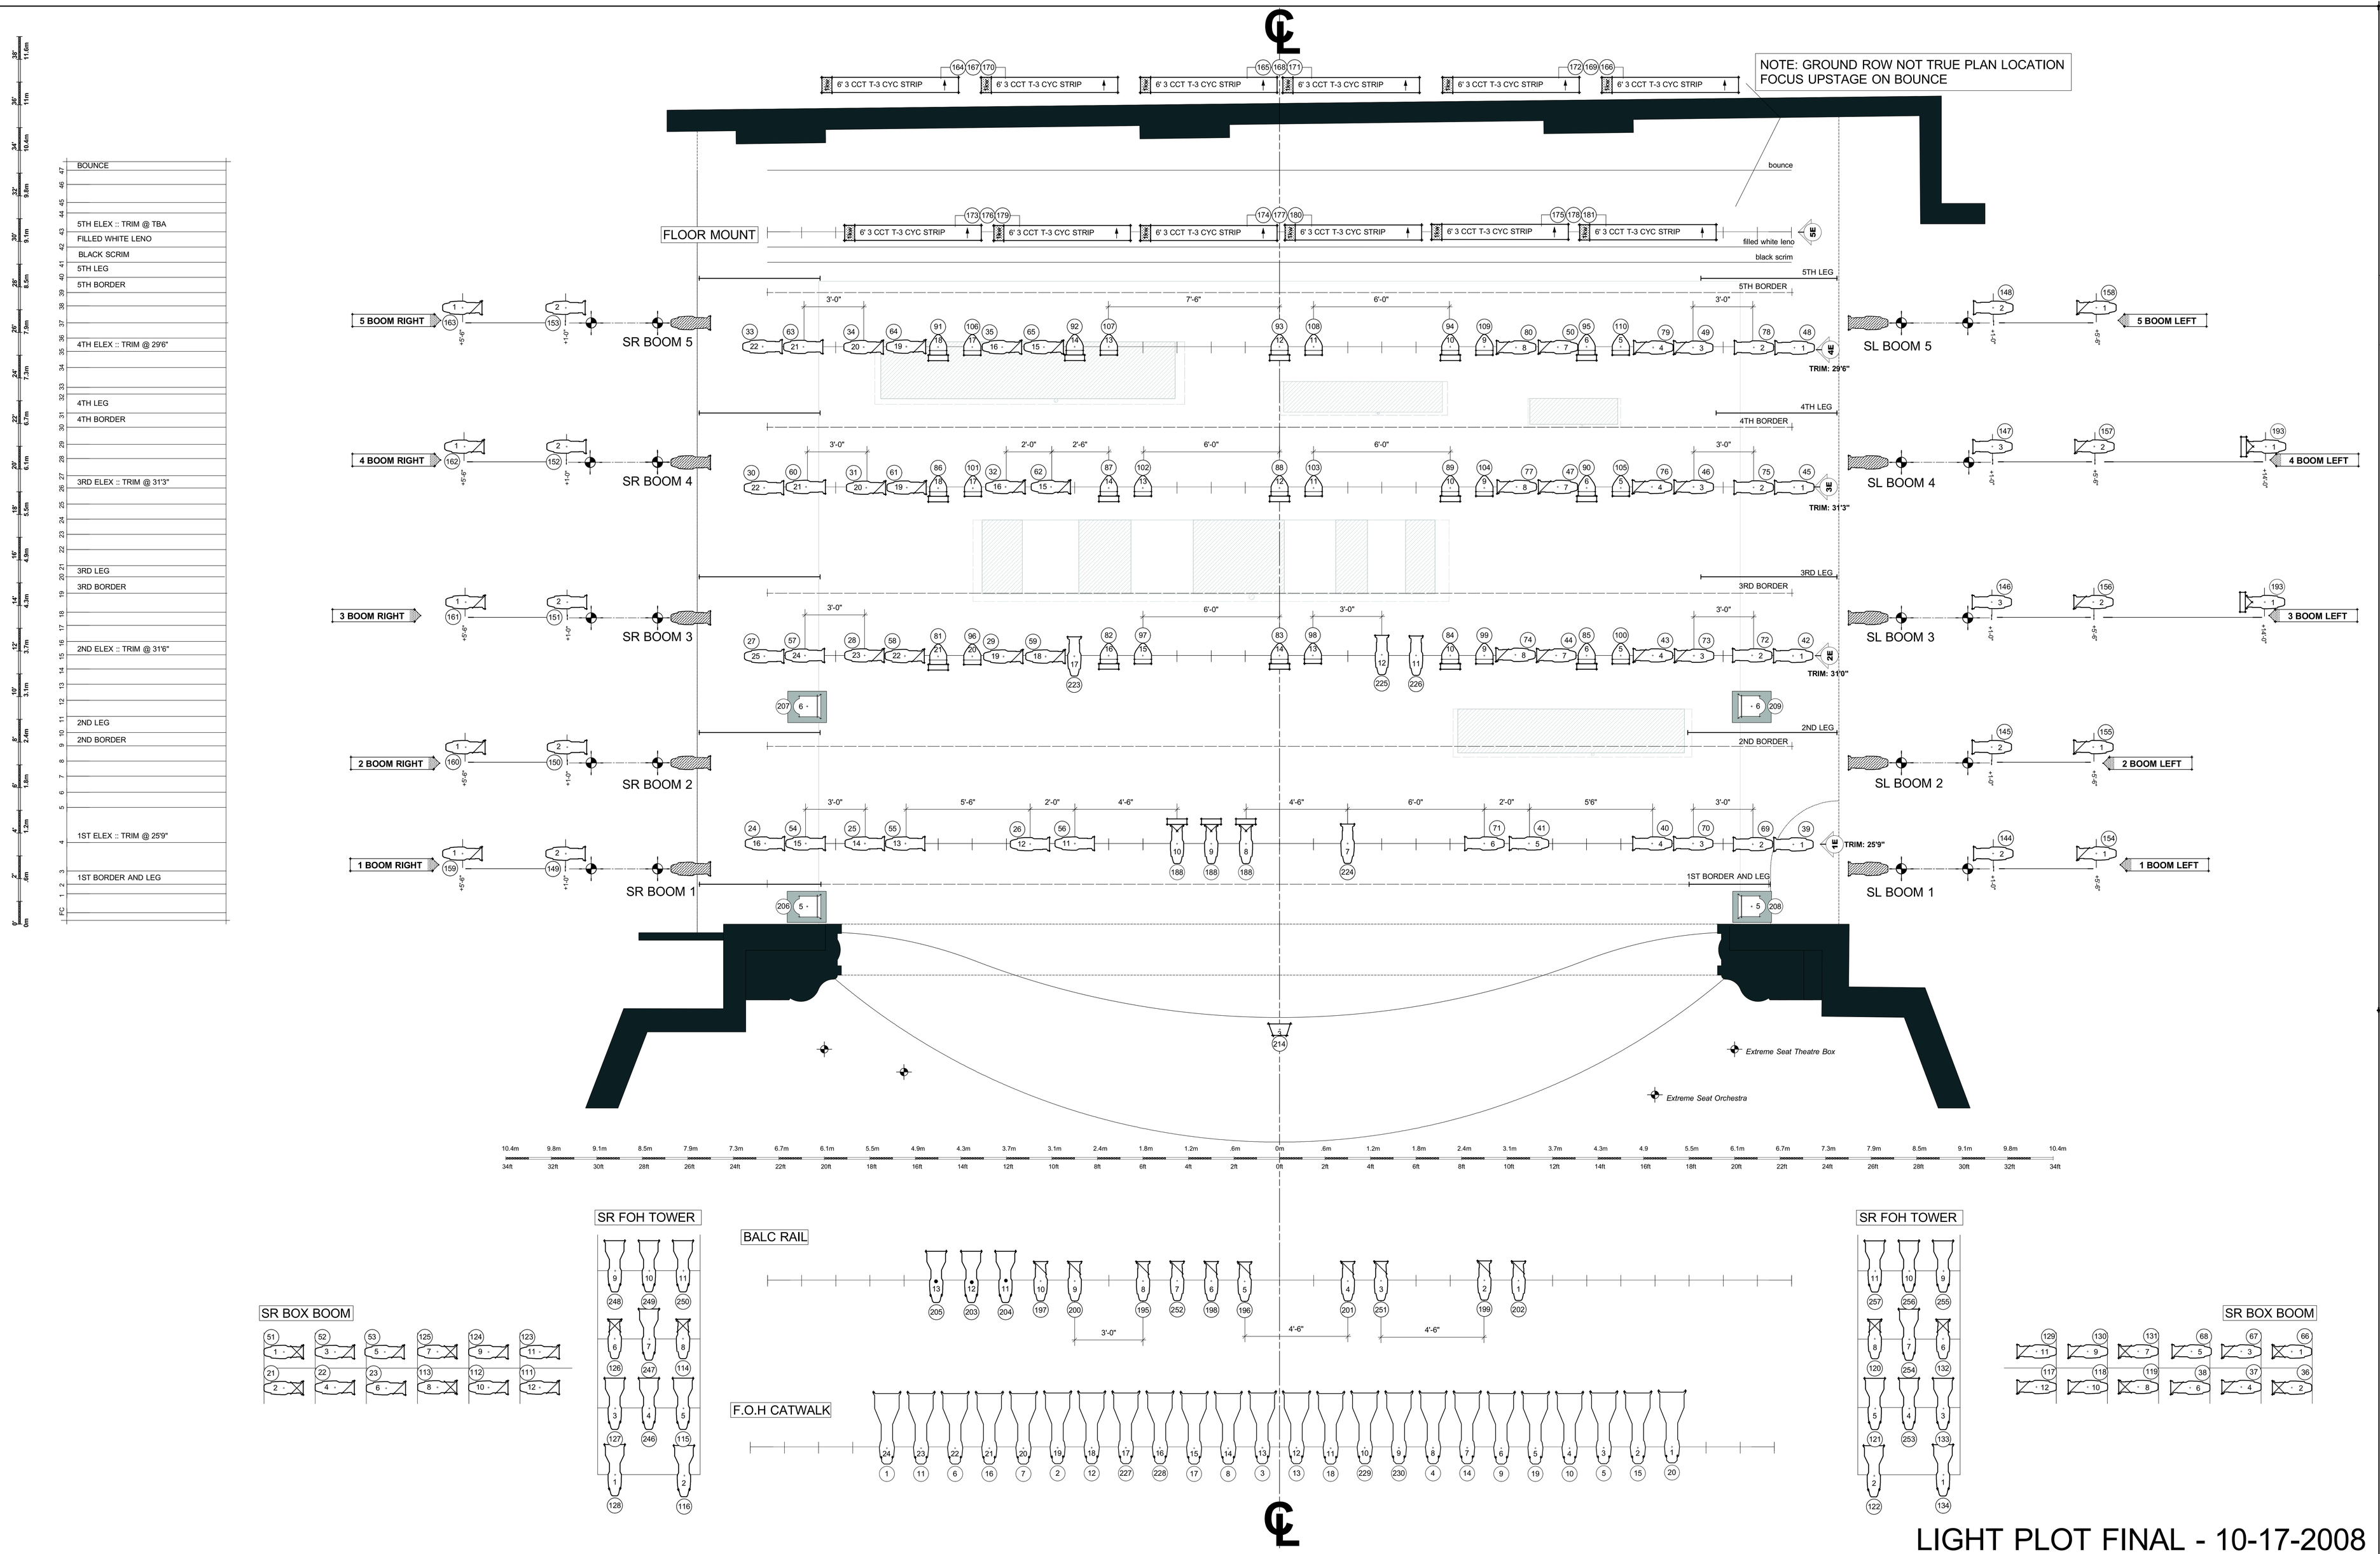

LIGHT PLOT FINAL - 10-17-2008

Schedule of Fixtures

50× ETC Source Four ERS	575w
36× ETC Source Four ERS	575w
26× ETC Source Four ERS	575w
19× ETC Source Four ERS	575w
10× ETC Source Four ERS	575w
5× ETC Source Four ERS	575w
ETC Source Four PAR MFL	575w
8" Fresnel	2kw
8" Fresnel w/NO Lens	1kw
Altman Q-Lite "Mini-Ten"	1kw
6' 3 CCT T-3 CYC STRIP T-3 3 Circuit Cyc Strip	1kw
Collor Scroller	

Fixture Key

Unit #
Channel #
Iris Unit
Template Unit
Collor Scroller or Color Fader
Barn Door

General Notes

1. All boom measurements to center of lens of fixture,
2. All fixtures on 18" centers unless noted
3. Allow for movement on all booms and all floor mounts.

Este dibujo representa intento de cálculo y concepto.

Los diseñadores y los diseñadores auxiliares son responsables de los aspectos visuales de la producción solamente, y todas las especificaciones proporcionadas se relacionan solamente con el aspecto de la iluminación y no las materias de la validez y/o de la seguridad eléctricas o estructurales. La puesta en práctica de este diseño debe conformarse con los códigos federales y locales aplicables más rigurosos de seguridad y del fuego. No califican determinar la conveniencia eléctrica o estructural del diseño y no asumirán a los diseñadores la responsabilidad de daños resultando con la ingeniería y/o la puesta en práctica incorrectas en la dirección del diseño de la iluminación. Los diseñadores acuerdan hacer el aviso que corrige alteraciones a cualquier especificación encontrada para ser incompatibles con medidas de seguridad apropiadas.

This drawing represents design intent and concept.

The designers and assistant designers are responsible for visual aspects of the production only, and all specifications provided relate solely to the appearance of the lighting and not matters of electrical or structural soundness and/or safety. The implementation of this design must comply with the most stringent applicable federal and local safety and fire codes. The designers are not qualified to determine electrical or structural appropriateness of the design and will not assume responsibility for damages resulting through improper engineering and/or implementation in the handling of the lighting design. The designers agree to make prompt correcting alterations to any specification found to be incompatible with proper safety precautions.

aaron black | design studio
338-340 west 39th street 7th floor | new york, ny 10018
aaronblack@me.com | c: 917.204.5388 f: 801.305.6389

OPERA BOSTON
Culter Majestic Theater

Der Freischutz
by Carl Maria von Weber

Light Plot

L.D. - 4840 aaron black

Directed by: Sam Helfrich
Set Designer: Andrew Holland
Lighting Designer: Aaron Black
Ass't Lighting Designer: Chris Brusberg

Date: **Oct 19, 2008**
File name: **Freischutz Light Plot FINAL.vwx**

scale: 1/2" = 1'-0"
pdf scale: 1/4" = 1'-0"

Plate: **1** of: **2**